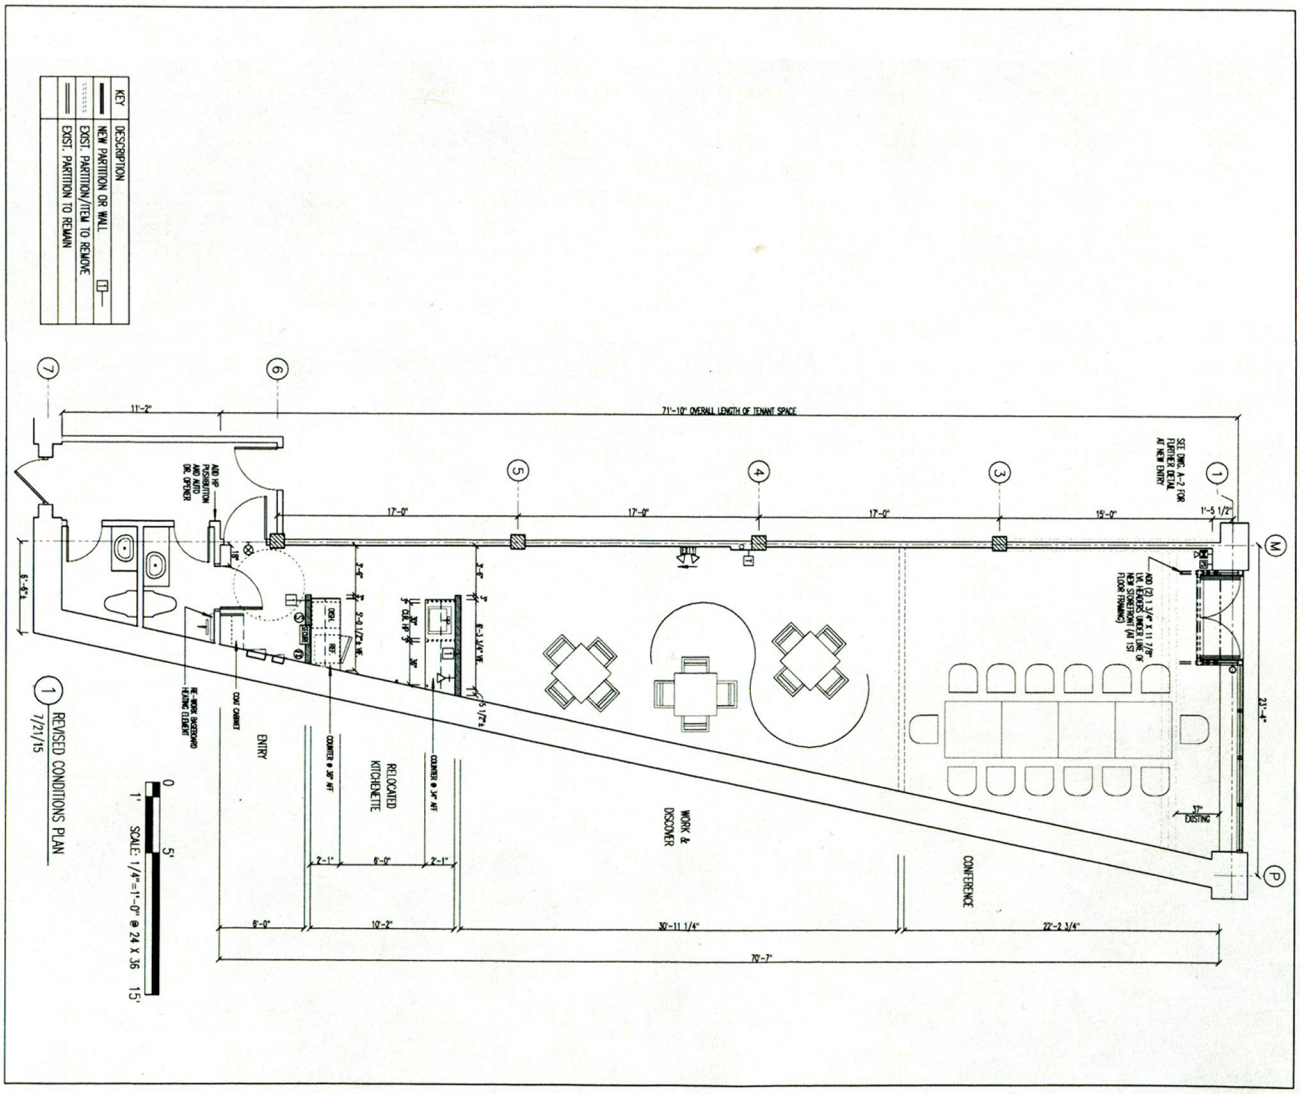

SHEET NO.	TERC: TECHNICAL EDUCATION RESEARCH CENTER		DATE	REVISION	BY	REVISED CONDITIONS PLAN AT 1ST FLOOR LEVEL	D. BRUCE GREENWALD ARCHITECT
A-1	2067 MASSACHUSETTS AVE CAMBRIDGE, MA 02140		7/21/15	REVISED CONDITIONS	DBG	TERC: TECHNICAL EDUCATION RESEARCH CENTER	32 HIGH STREET MARBLEHEAD, MA 01945
						SCALE: AS NOTED / DATE: 7/9/15 / FILE NO: NEWPLDET	